


HOLLYOAK

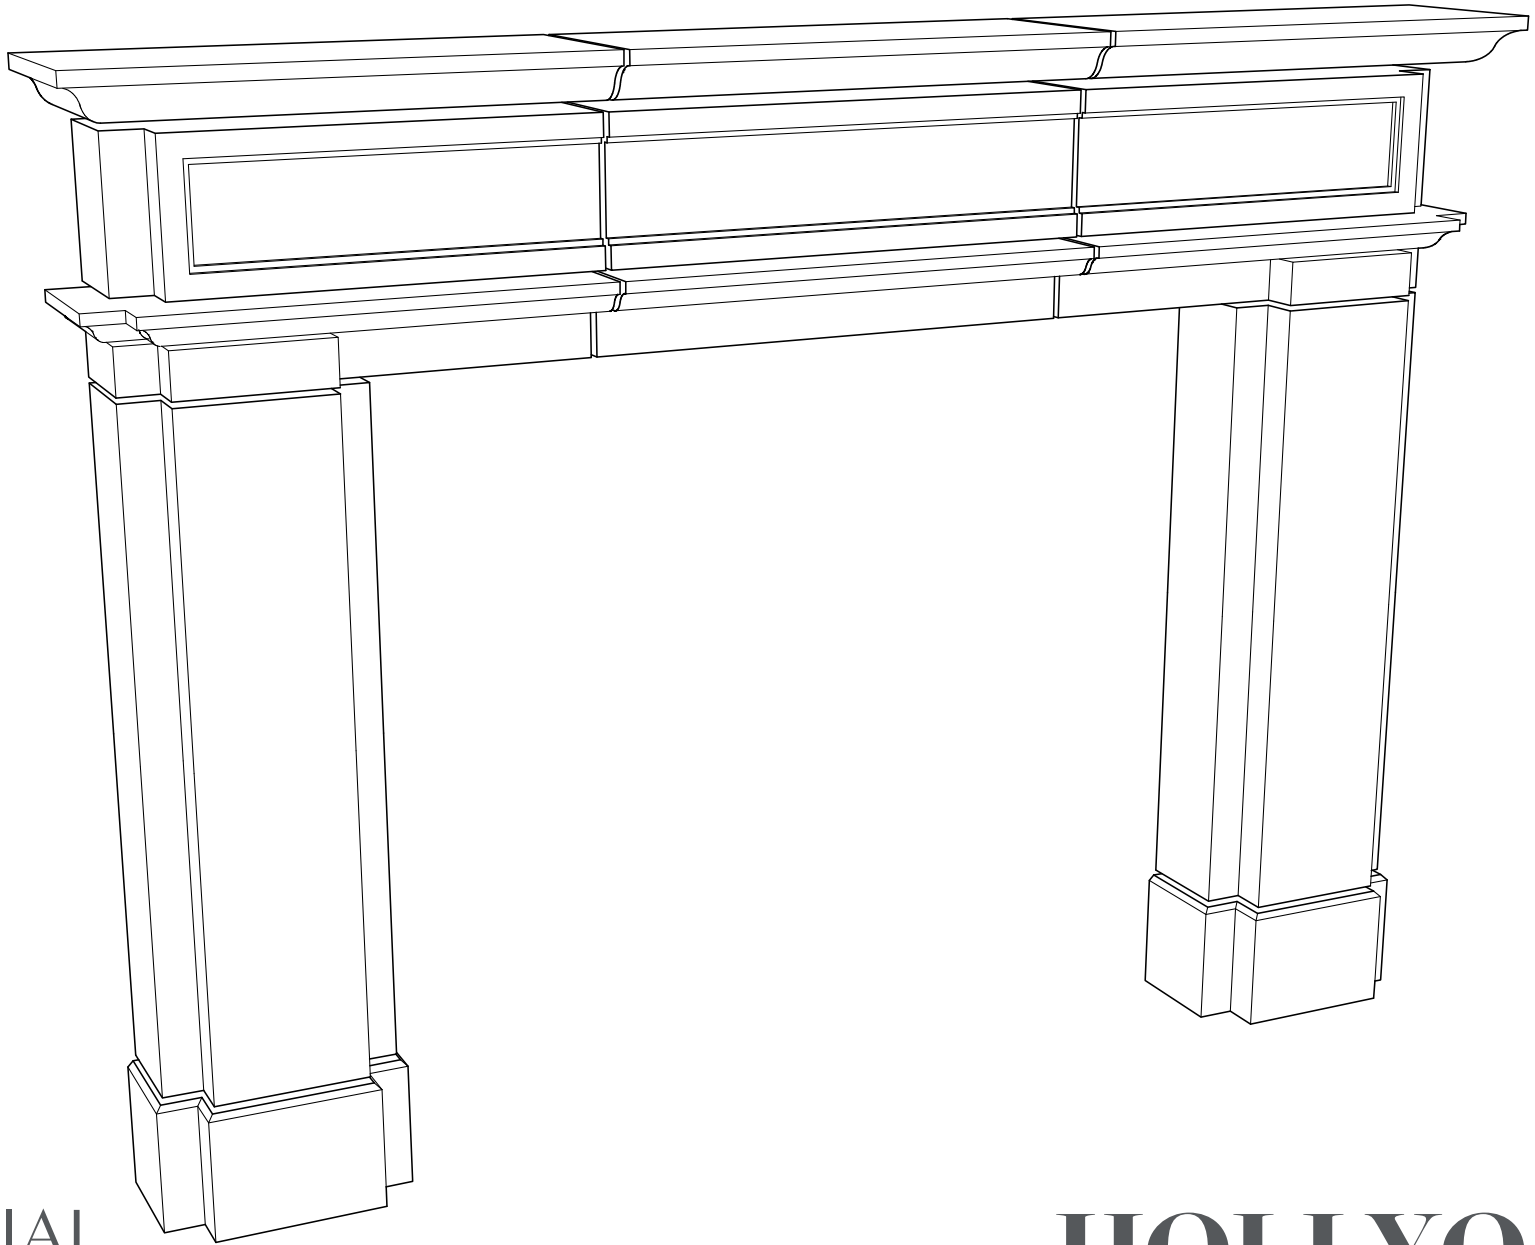


MATERIAL
BESPOKE STONE + TILE

explorematerial.com
210.731.8453

HOLLYOAK

Style: Transitional
Formerly Fireplace #118

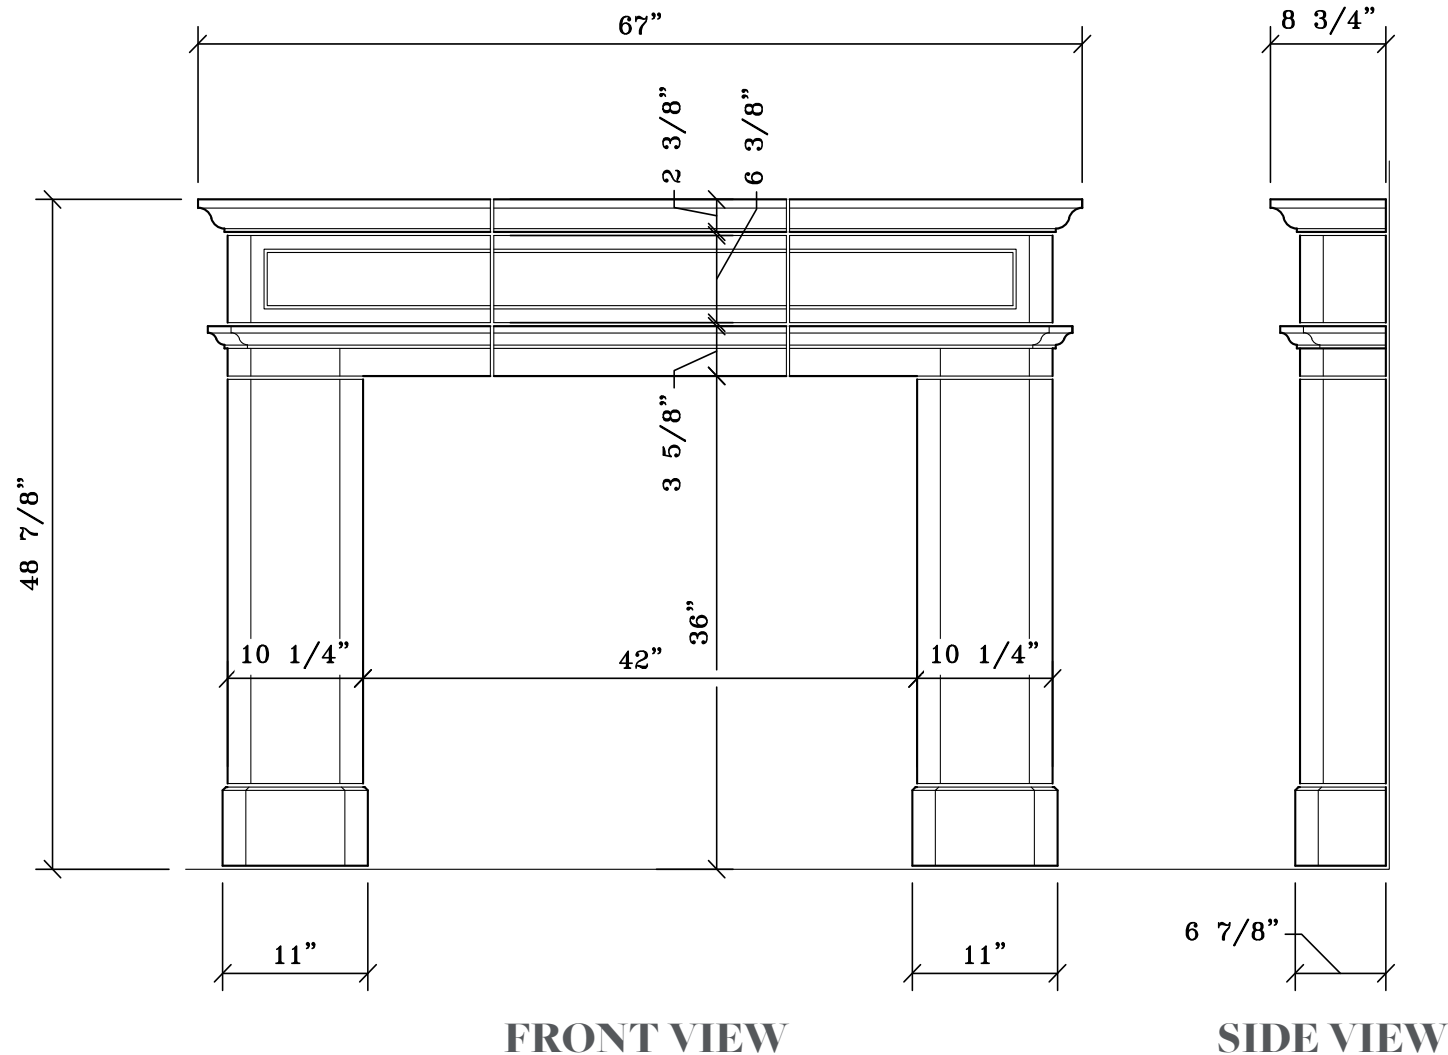

NOTE: DIMENSIONS MAY HAVE CHANGED SLIGHTLY FROM THE PREVIOUS CONDITION.
DIMENSIONS SHOWN HERE SUPERCEDE ALL PREVIOUS VERISONS OF THIS FIREPLACE.

MATERIAL
BESPOKE STONE + TILE

explorematerial.com
210.731.8453

HOLLYOAK

Style: Transitional
Formerly Fireplace #118